




BURNETT

MARINA

RIVER

PUBLIC JETTY →

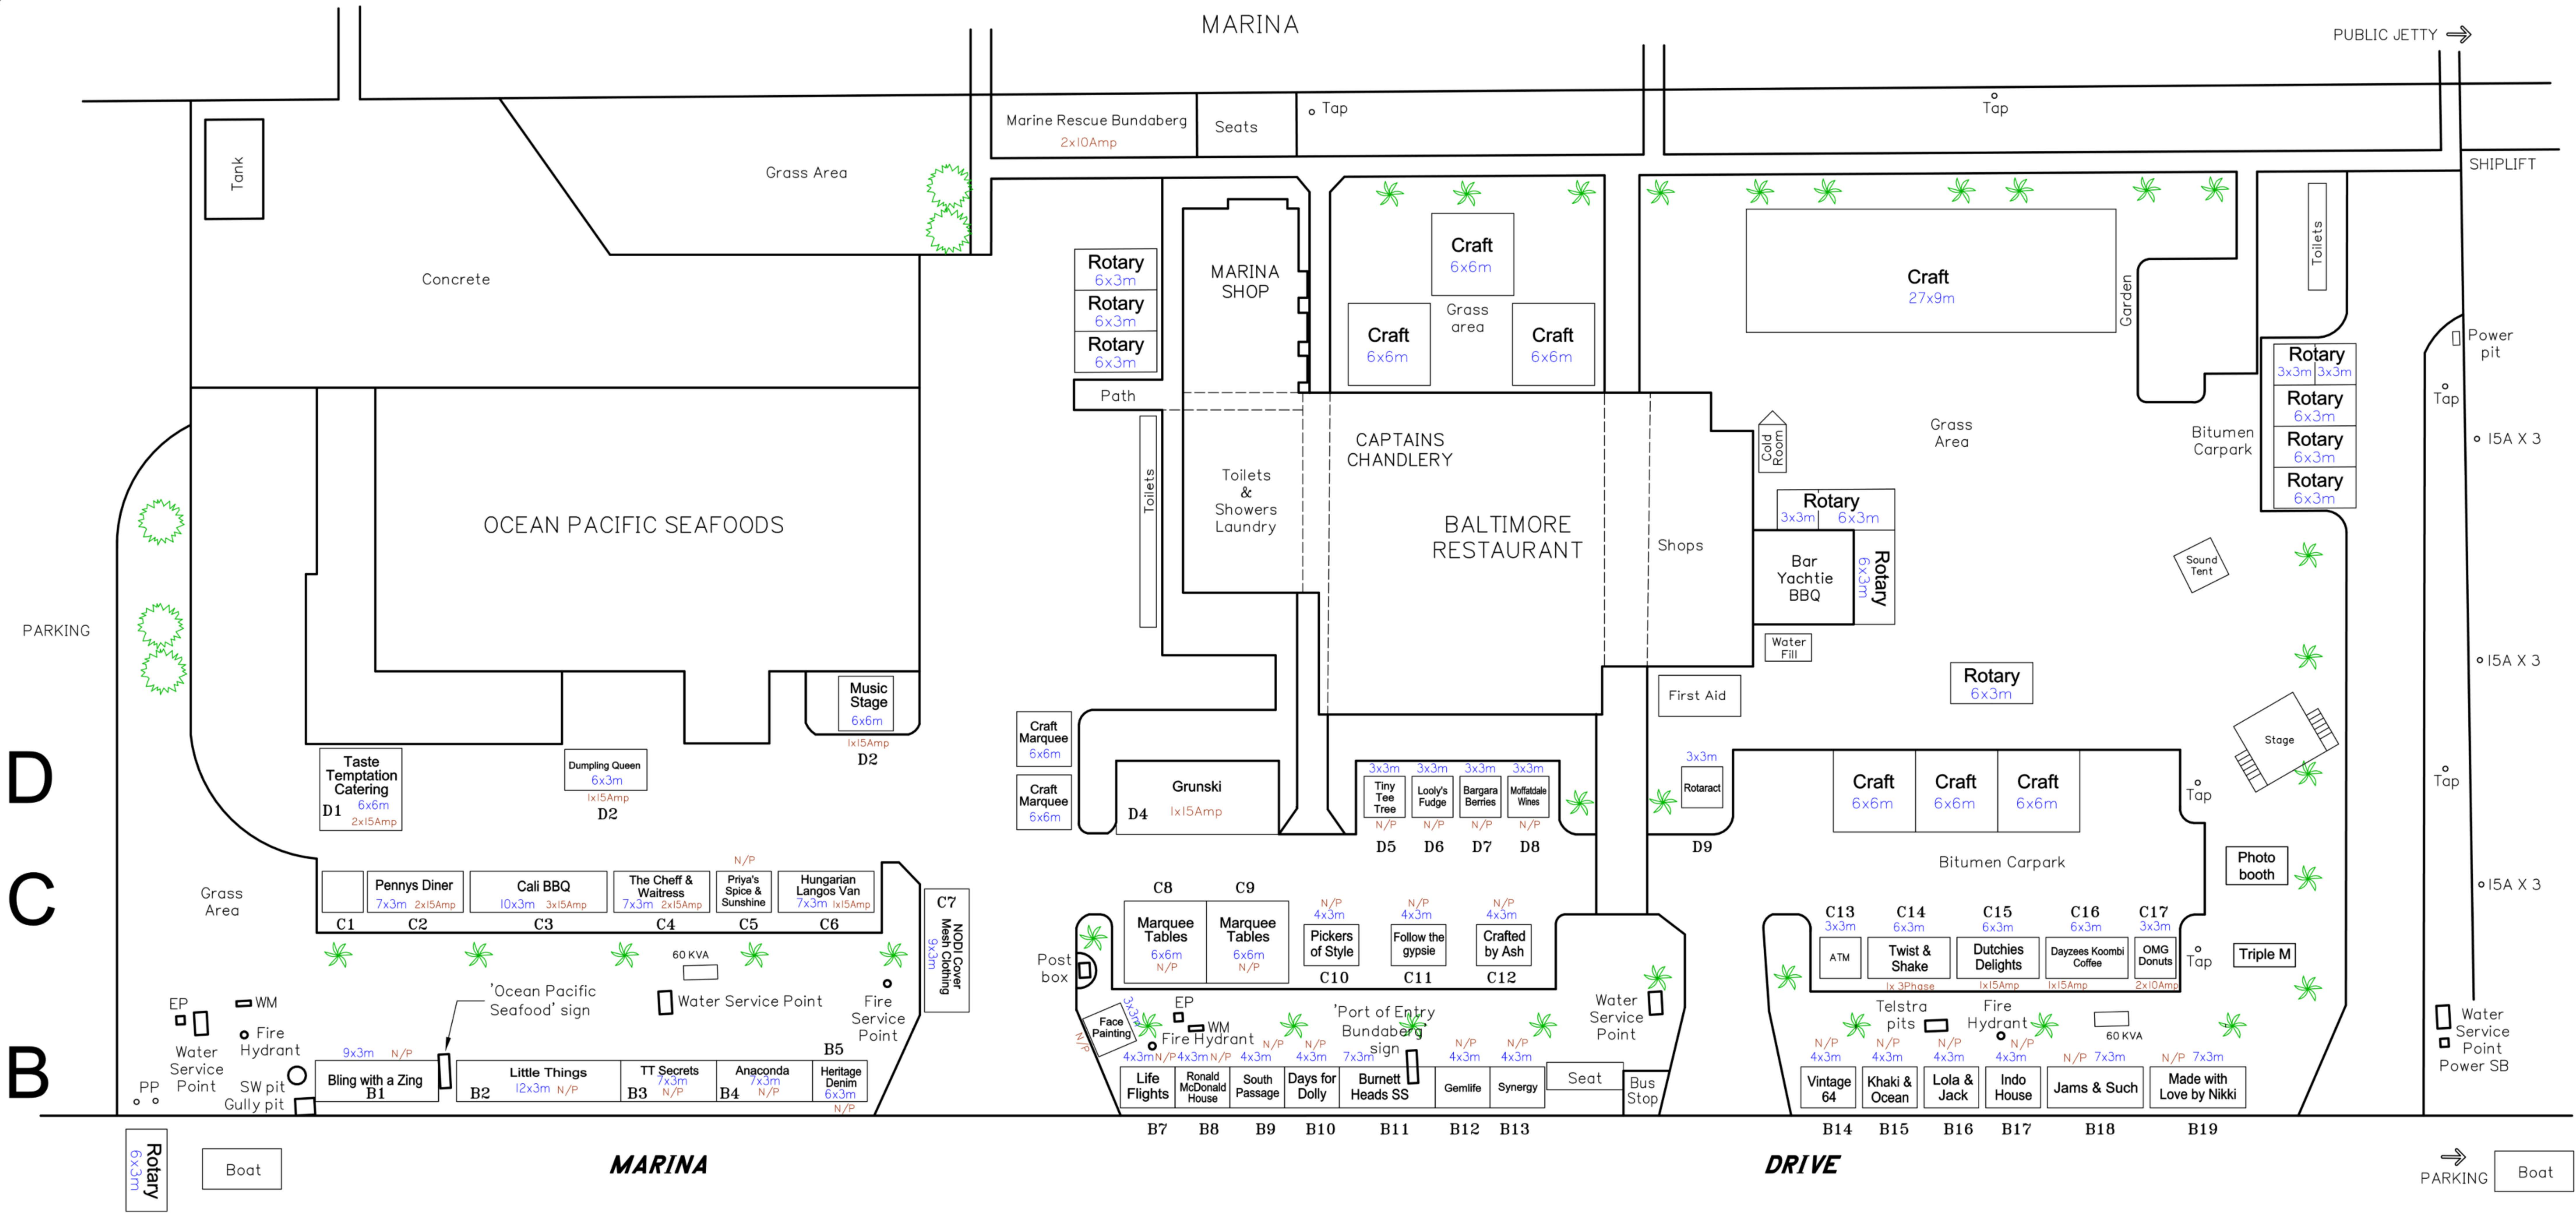

D

C

B

A

MARINA

DRIVE

A1	A2	A3	A4	A5	A6	A7	A8	A9	A10	A11	A12	A13	A14	A15	A16	A17	A18	A19	A20	A21
The Wholefoods Kitchens 7x3m 1x15Amp 1x10Amp	Smoking Pizza 7x3m 2x15Amp	German Sausage Wagon 7x3m N/P(solar)	Hot Baked Potatoes 7x3m 2x15Amp	Raptair Helicopter 7x3m 1x10Amp	Dutchie's SuperWhip 7x3m 2x15Amp	Tasty Street Food 10x3m 3x15Amp	Truck & Yum 7x3m 2x15Amp	The juice box 4x3m 2x10Amp	Krua Thai Down Under 7x3m 2x15Amp	Bargara Lions 7x3m 2x15Amp	T wagon 7x3m 2x15Amp	Brave Bros Coffee 7x3m 2x10Amp	Chip on a Stick 4x3m N/P	NALU bakes 4x3m N/P	Ian Blackmore 7x3m N/P	BRC 4x3m N/P	BMRG 6x3m N/P	Ocean Crusaders 6x3m N/P	REEF ROOM Rotary 6x3m N/P	Reef Guardian 6x3m N/P

TS FASION 6x3m N/P A22	OLGA OSSEBAAR 9x3m N/P A23	Burnett Heads Sailing Club 6x3m 1x10Amp A24
---------------------------------	-------------------------------------	--

OCEANFEST SITE PLAN

Scale 1:250 on A1 - Lengths are in Metres.
2 0 2 4 6 8 10 12 14 16 18 20 22 24 26 28 30 32 34 36 38